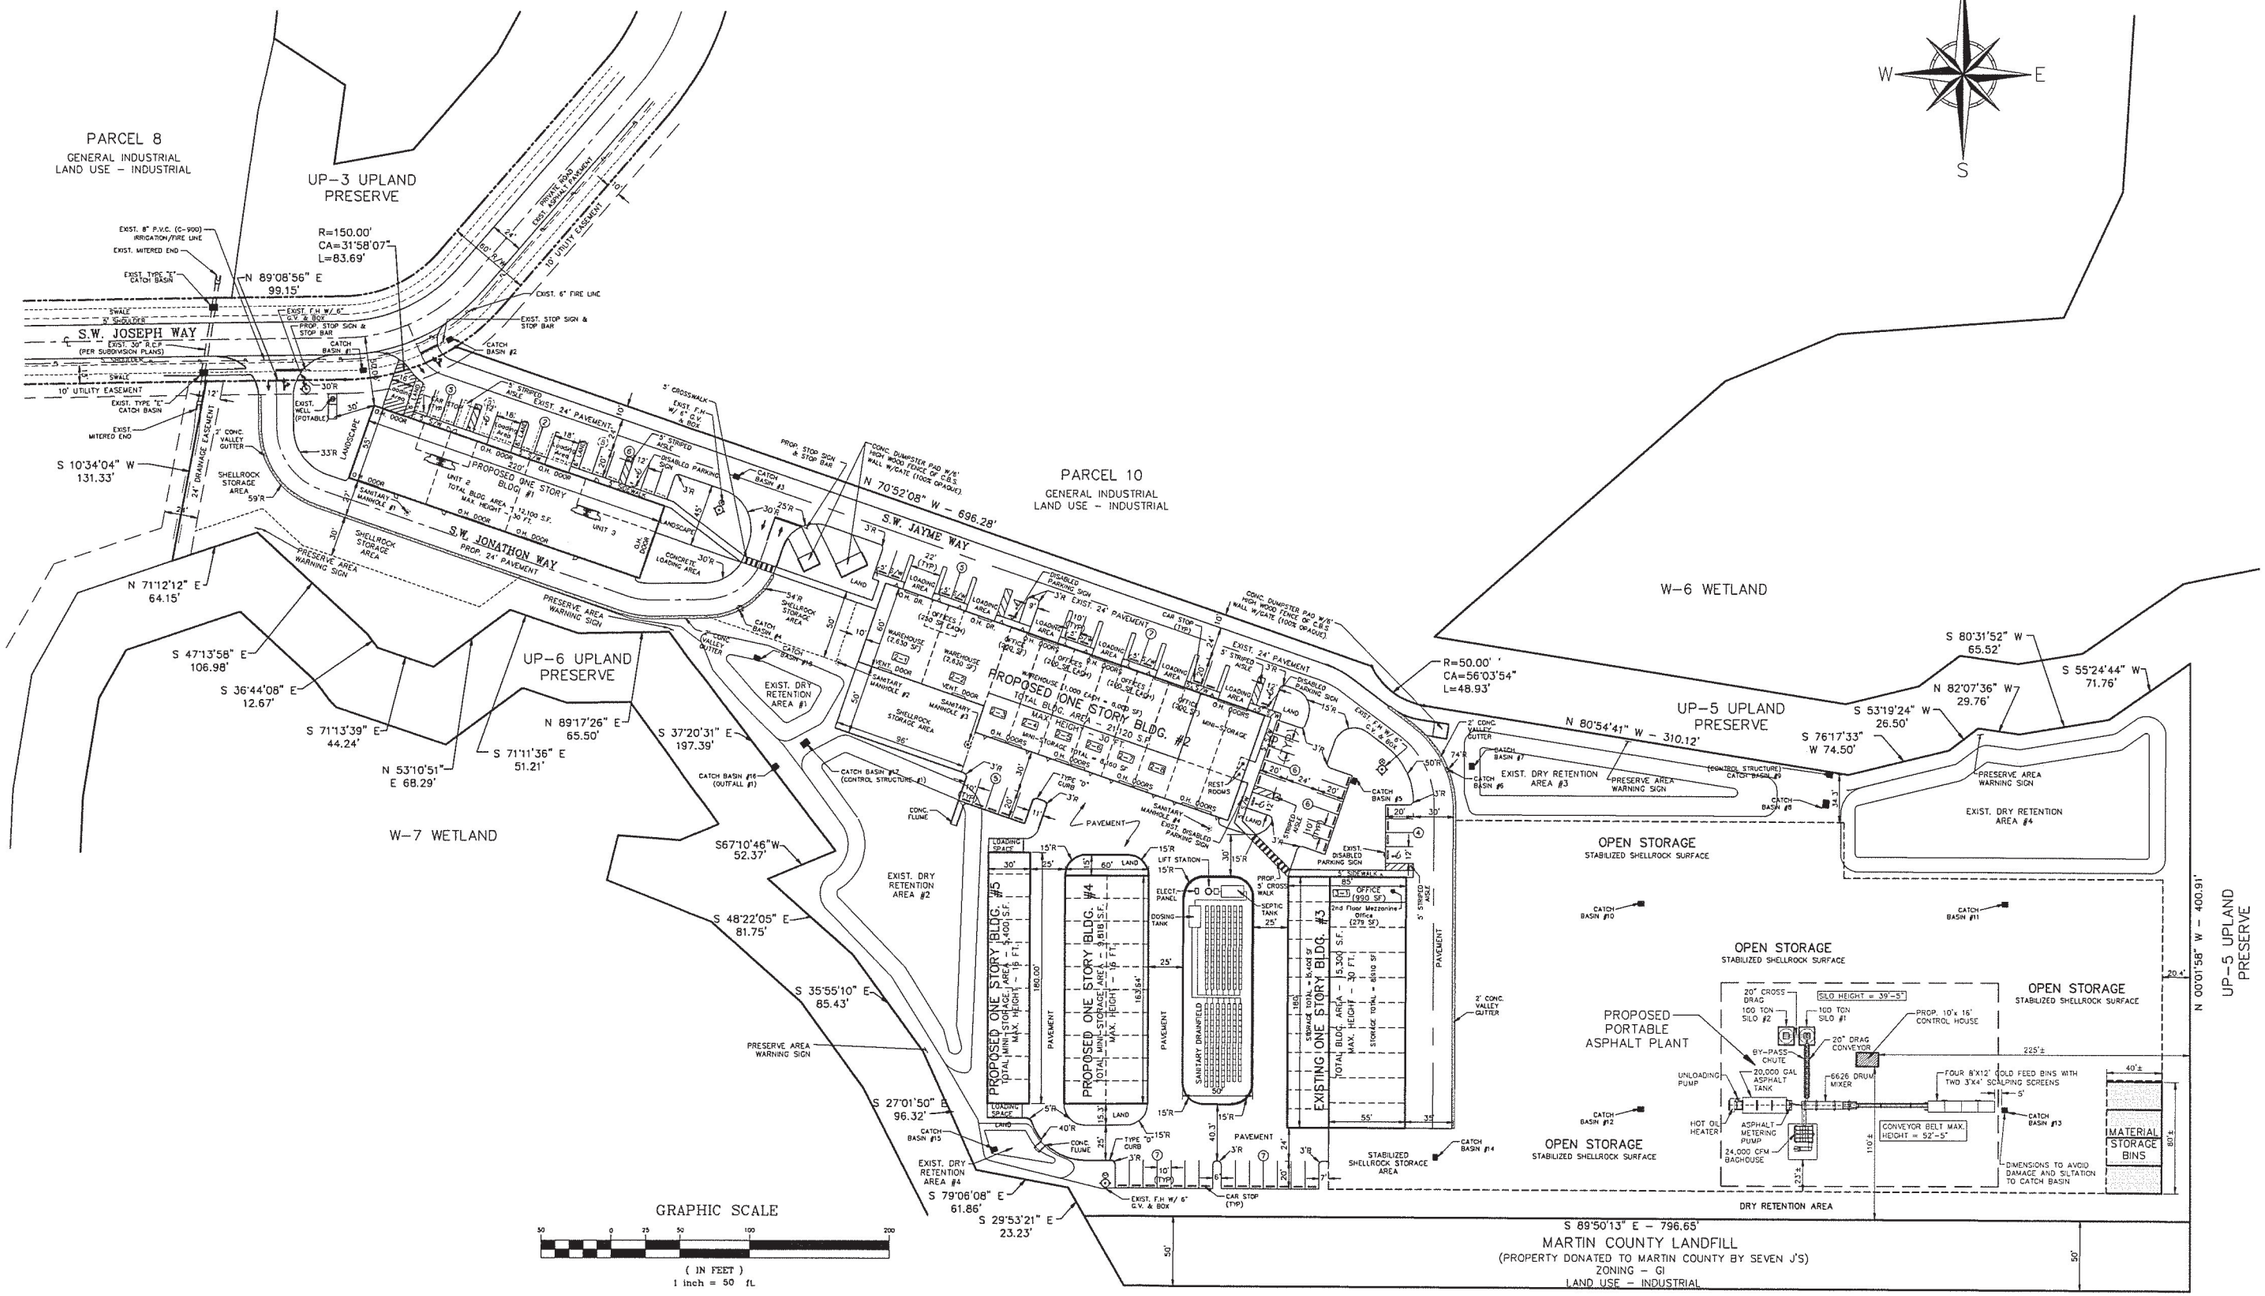

Date	Revisions
10/21/06	PER M.C. COMMENTS DATED 7/18/06
10/21/06	ADD MISSING FIRE HYDRANT FROM ABOVE REVISION
11/29/06	ADD PRESERVE AREA WARNING SIGNS
12/21/06	PER M.C. COMMENTS DATED 11/8/06
09-02-14	REVISED FINAL SITE PLAN SUBMITTAL
04-12-17	REVISED BLDG 1 AND PARKING

SEVEN J's SUBDIVISION – LOT 11

PALM CITY SELF STORAGE

BLDG #1 Revised

2431 SE DIXIE HIGHWAY
STUART, FL 34996

PHONE: (772) 287-0525
FAX: (772) 220-8686

EB 0004456

MATHERS ENGINEERING CORPORATION
CIVIL STRUCTURAL ARCHITECTURE LAND PLANNING

DRAWN	D.H.A.
CHECKED	W.J.M
DATE	08-28-14
SCALE	1" = 50'
JOB NO.	1926-01
FILE	
SHEET	1
OF	1 SHEETS

COPYRIGHT – PROPERTY OF MATHERS ENGINEERING CORPORATION. THEY WERE CREATED AS INSTRUMENTS OF SERVICE FOR THE SPECIFIC PROJECT AND SHALL NOT BE USED OR REPRODUCED WITHOUT THE EXPRESSED WRITTEN PERMISSION OF MATHERS ENGINEERING CORPORATION.

NOTE: AS PER THE NOTICE REQUIREMENTS OF 61G15-30.003(1)FAC. THIS DOCUMENT IS BEING TRANSMITTED TO THE PUBLIC AGENCY TO RECEIVE AGENCY REVIEW, COMMENTS AND INTERPRETATIONS. THE DOCUMENTS MAY SUBSEQUENTLY BE REVISED BY THE ENGINEER TO REFLECT RESOLUTION OF ISSUES WITH THE PUBLIC AGENCY PRIOR TO FINAL ACTION BY THE AGENCY. CHANGES, REVISIONS AND MODIFICATIONS TO A PROJECT MAY PROMPT ADDITIONAL DOCUMENT SUBMITTAL FOR AGENCY APPROVAL. ACTION ON THE SAME PROJECT. THE MOST CURRENT DATE OF THE ENGINEER OF RECORDS SIGNATURE ACCOMPANYING THE PUBLIC AGENCY'S WRITTEN APPROVAL DESIGNATES THIS DOCUMENTS FINAL FORM.

\\Mec-dc\current projects\Forma Lot 11 - 2017\dwg\Bldg 1 Revised Parking.dwg, 4/13/2017 11:25:09 AM