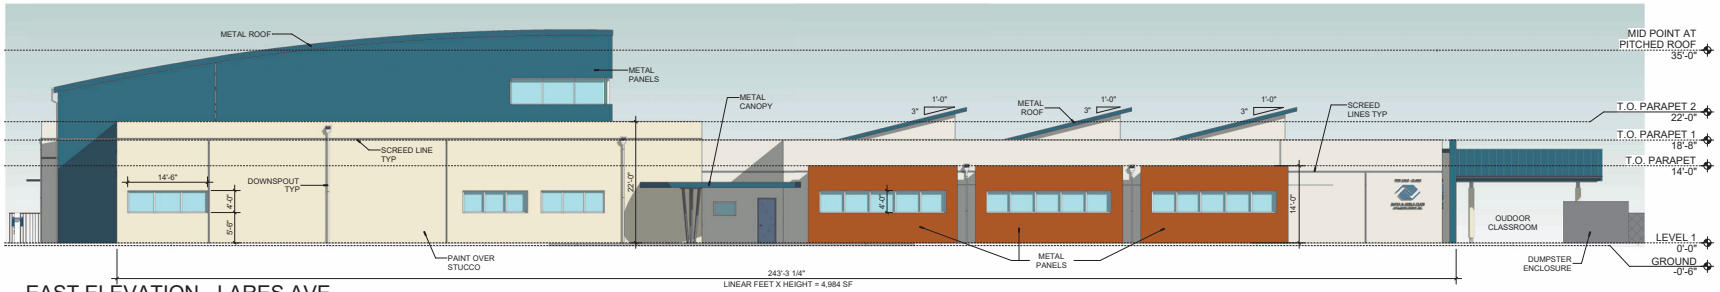

1 EAST ELEVATION - LARES AVE
SCALE: 3/32" = 1'-0"

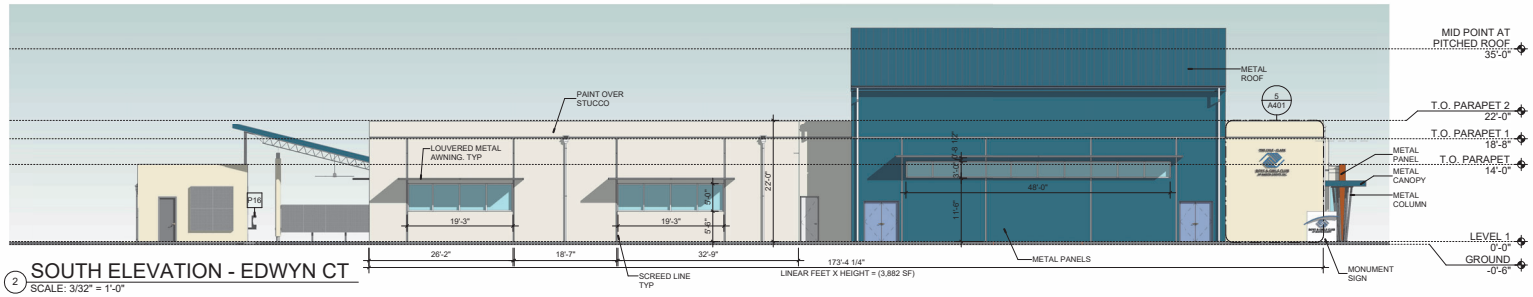

2 SOUTH ELEVATION - EDWYN CT
SCALE: 3/32" = 1'-0"

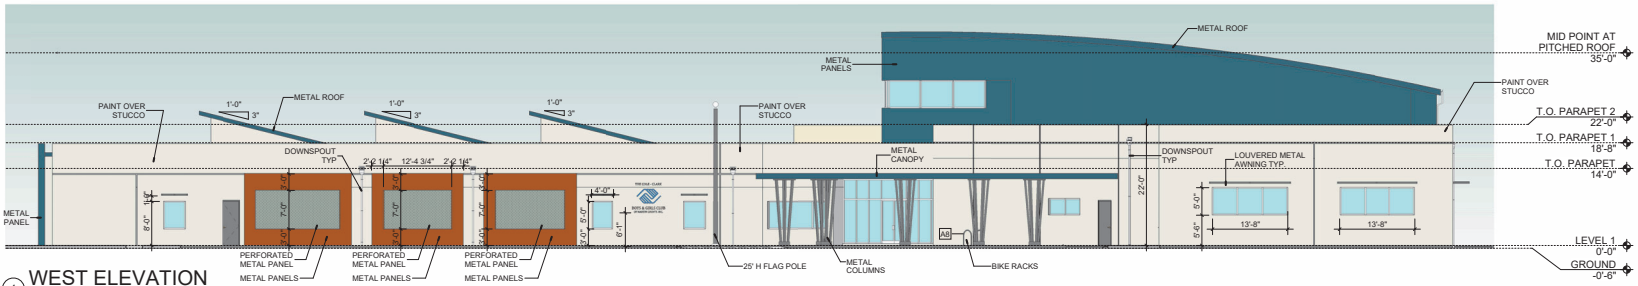

4 WEST ELEVATION
SCALE: 3/32" = 1'-0"

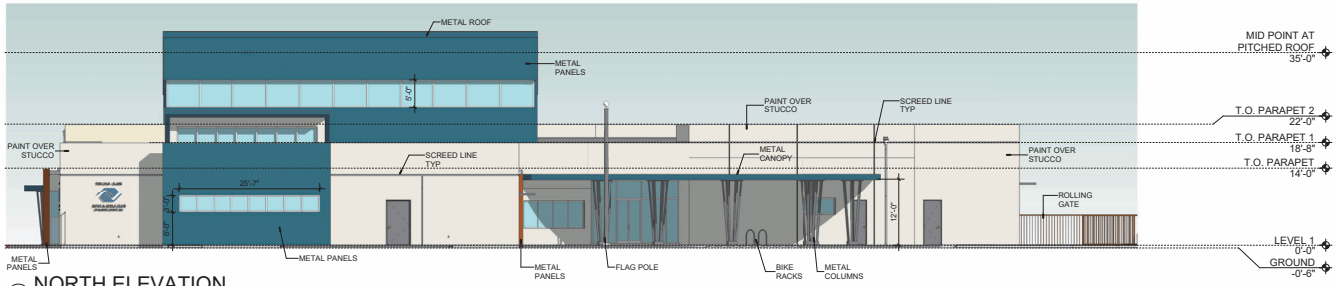

10 NORTH ELEVATION
SCALE: 3/32" = 1'-0"

ARCHITECTURE DESIGN COLLABORATIVE, LLC
ARCHITECTURE | URBAN DESIGN
PLANNING | INTERIORS
10489 SOUTHWEST MARTING ST
SEASIDE,
PORT ST. LUCIE, FL 34987
TEL (772) 384-9204
www. ADC-ARCHITECTS.NET
REGISTRATIONS HELD IN THE FOLLOWING STATES:
CALIFORNIA, COLORADO, FLORIDA
GEORGIA, NORTH CAROLINA
MISSISSIPPI, TEXAS
ARCHITECTURE
URBAN DESIGN
PLANNING INTERIORS

THESE DRAWINGS ARE INSTRUMENTS OF SERVICE PROPERTY OF ARCHITECTURE DESIGN COLLABORATIVE, LLC. HOWEVER PROCEEDING ITS COMMON LAW COPYRIGHT AND OTHER PROPERTY RIGHTS IN THESE DOCUMENTS, INCLUDING PLANS, SPECIFICATIONS, DESIGNS AND IDEAS THEREIN. PLANS, SPECIFICATIONS, DESIGNS AND IDEAS ARE NOT TO BE REPRODUCED OR DISTRIBUTED WITHOUT WRITTEN CONSENT OF ARCHITECTURE DESIGN COLLABORATIVE, LLC.
THESE DRAWINGS ARE NOT TO BE SCALED (WRITTEN DIMENSIONS SHALL GOVERN) AND DISCREPANCIES BETWEEN THESE DRAWINGS AND SPECIFICATIONS AND BETWEEN THEM AND FIELD CONDITIONS SHALL BE RECEIVED IN WRITING THAT THIS OFFICE. (772) 384-9204 FAX (772) 384-9204 ALL DIMENSIONS TO BE VERIFIED PRIOR TO CONSTRUCTION. DRAWINGS NOT TO BE SCALED BY CONTRACTOR.

STATE OF FLORIDA
Raul Ocampo, JR.
AR 6897
03/25/25
REGISTERED ARCHITECT
SEAL

DIGITAL SIGNATURE

REVISIONS:

No.	Description	Date

CONTRACT DOCUMENTS FOR:
BOYS & GIRLS CLUB
OF MARTIN COUNTY
ADDRESS:
11500 SE LARES AVE, HOBE SOUND, FL 33455

DWG IDENTIFICATION

BUILDING ELEVATIONS

PROJECT PHASE:	DATE:	CHECKED/ DRAWN BY:
Project Status	03/28/2025	

THIS DRAWING WAS MADE IN PRINTS ON THE DATE SHOWN & FOR THE PURPOSE NOTED

JOB FILE NUMBER:
I-24116

A400

2/28/2025 11:31:02 AM
C:\Users\Raul\Desktop\LOCAL\BOYS HOBE SOUND LOCAL_BOYS HOBE SOUND 1.25.25.rvt