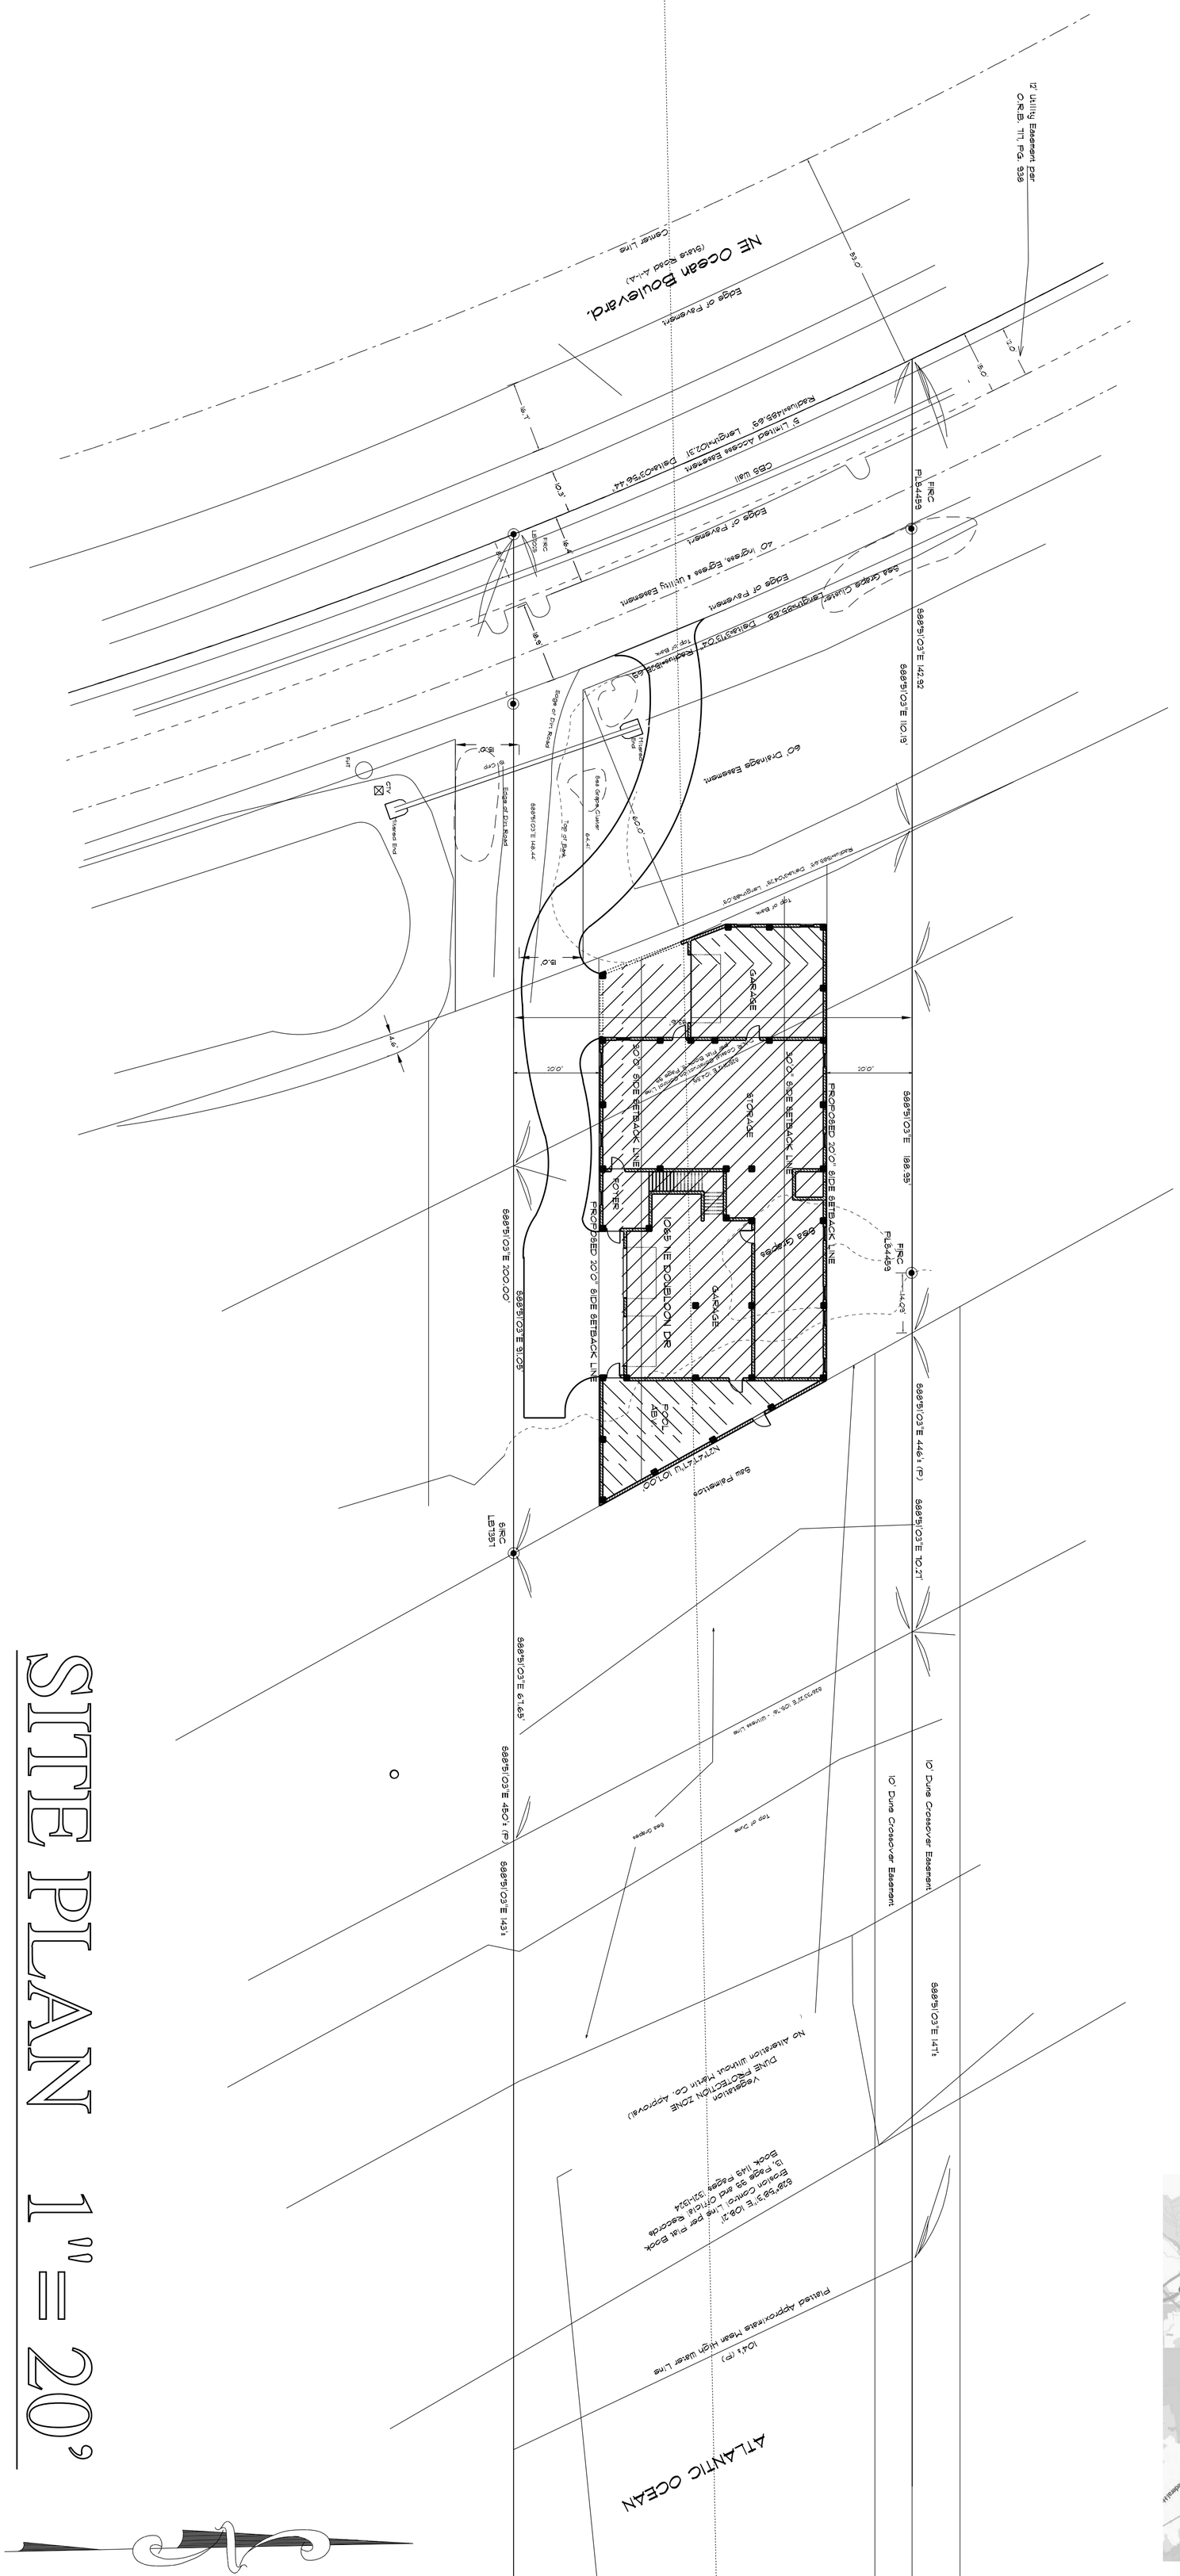

SITE PLAN

1" = 20'

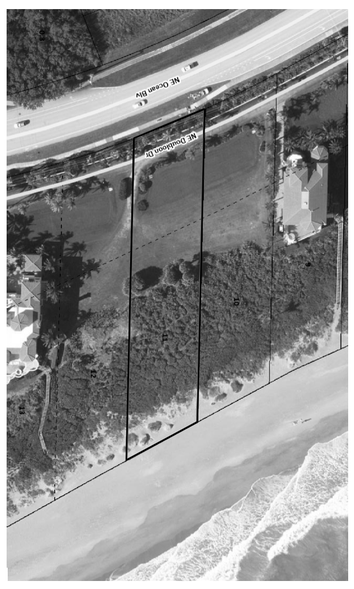

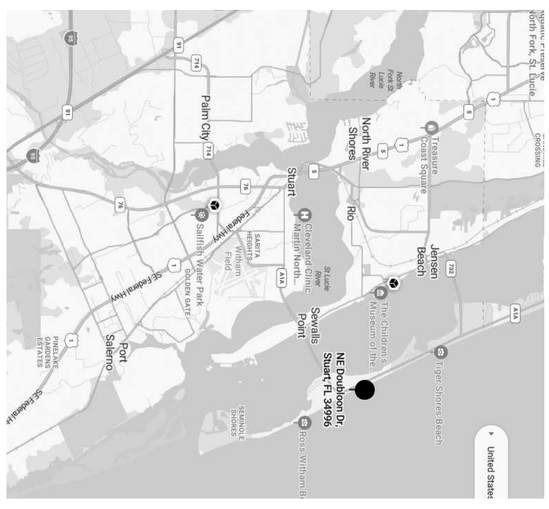

PRELIMINARY

Electronic signature

Lic. #AR91665

SP

DATE :	3/15/24
DRAWN BY :	P.Pg. mc
CHECKED :	MC
REVISIONS :	

KRILL RESIDENCE

1065 NE DOUBLOON DR.
STUART, FL.
(LOT #11 GALLEON BAY)

Est. 1994

M.A. CORSON & ASSOCIATES, INC.
ARCHITECTURE * STRUCTURAL DESIGN
412 Colorado Ave. Stuart, FL. 34994
(772) 223-8227
Visit us on the web @: macorsonarchitect.com

COPYRIGHT © 2024
M.A.CORSON & ASSO.,INC.
ALL RIGHTS RESERVED.

M.A.CORSON & ASSO.,INC. reserves all rights to these drawings, any reprinting, reproduction, resubmittal, or reuse of these drawings without the expressed written consent of M.A.CORSON & ASSO.,INC. is strictly prohibited.