TYPICAL SECTIONS

2025

Prepared for:
Golden Gate CRA
11.12.2025

El Camino: linking Indian Street to Jefferson Street in Martin County.

Prepared by:
DDEC, LLC
250 Royal Court
Delray Beach, FL 33444
(813) 380-6574

GOLDEN GATE CRA
Martin County, FL

GOLDEN GATE CRA
Martin County, FL

50' | 75' Right-of-Way

Typical Sections

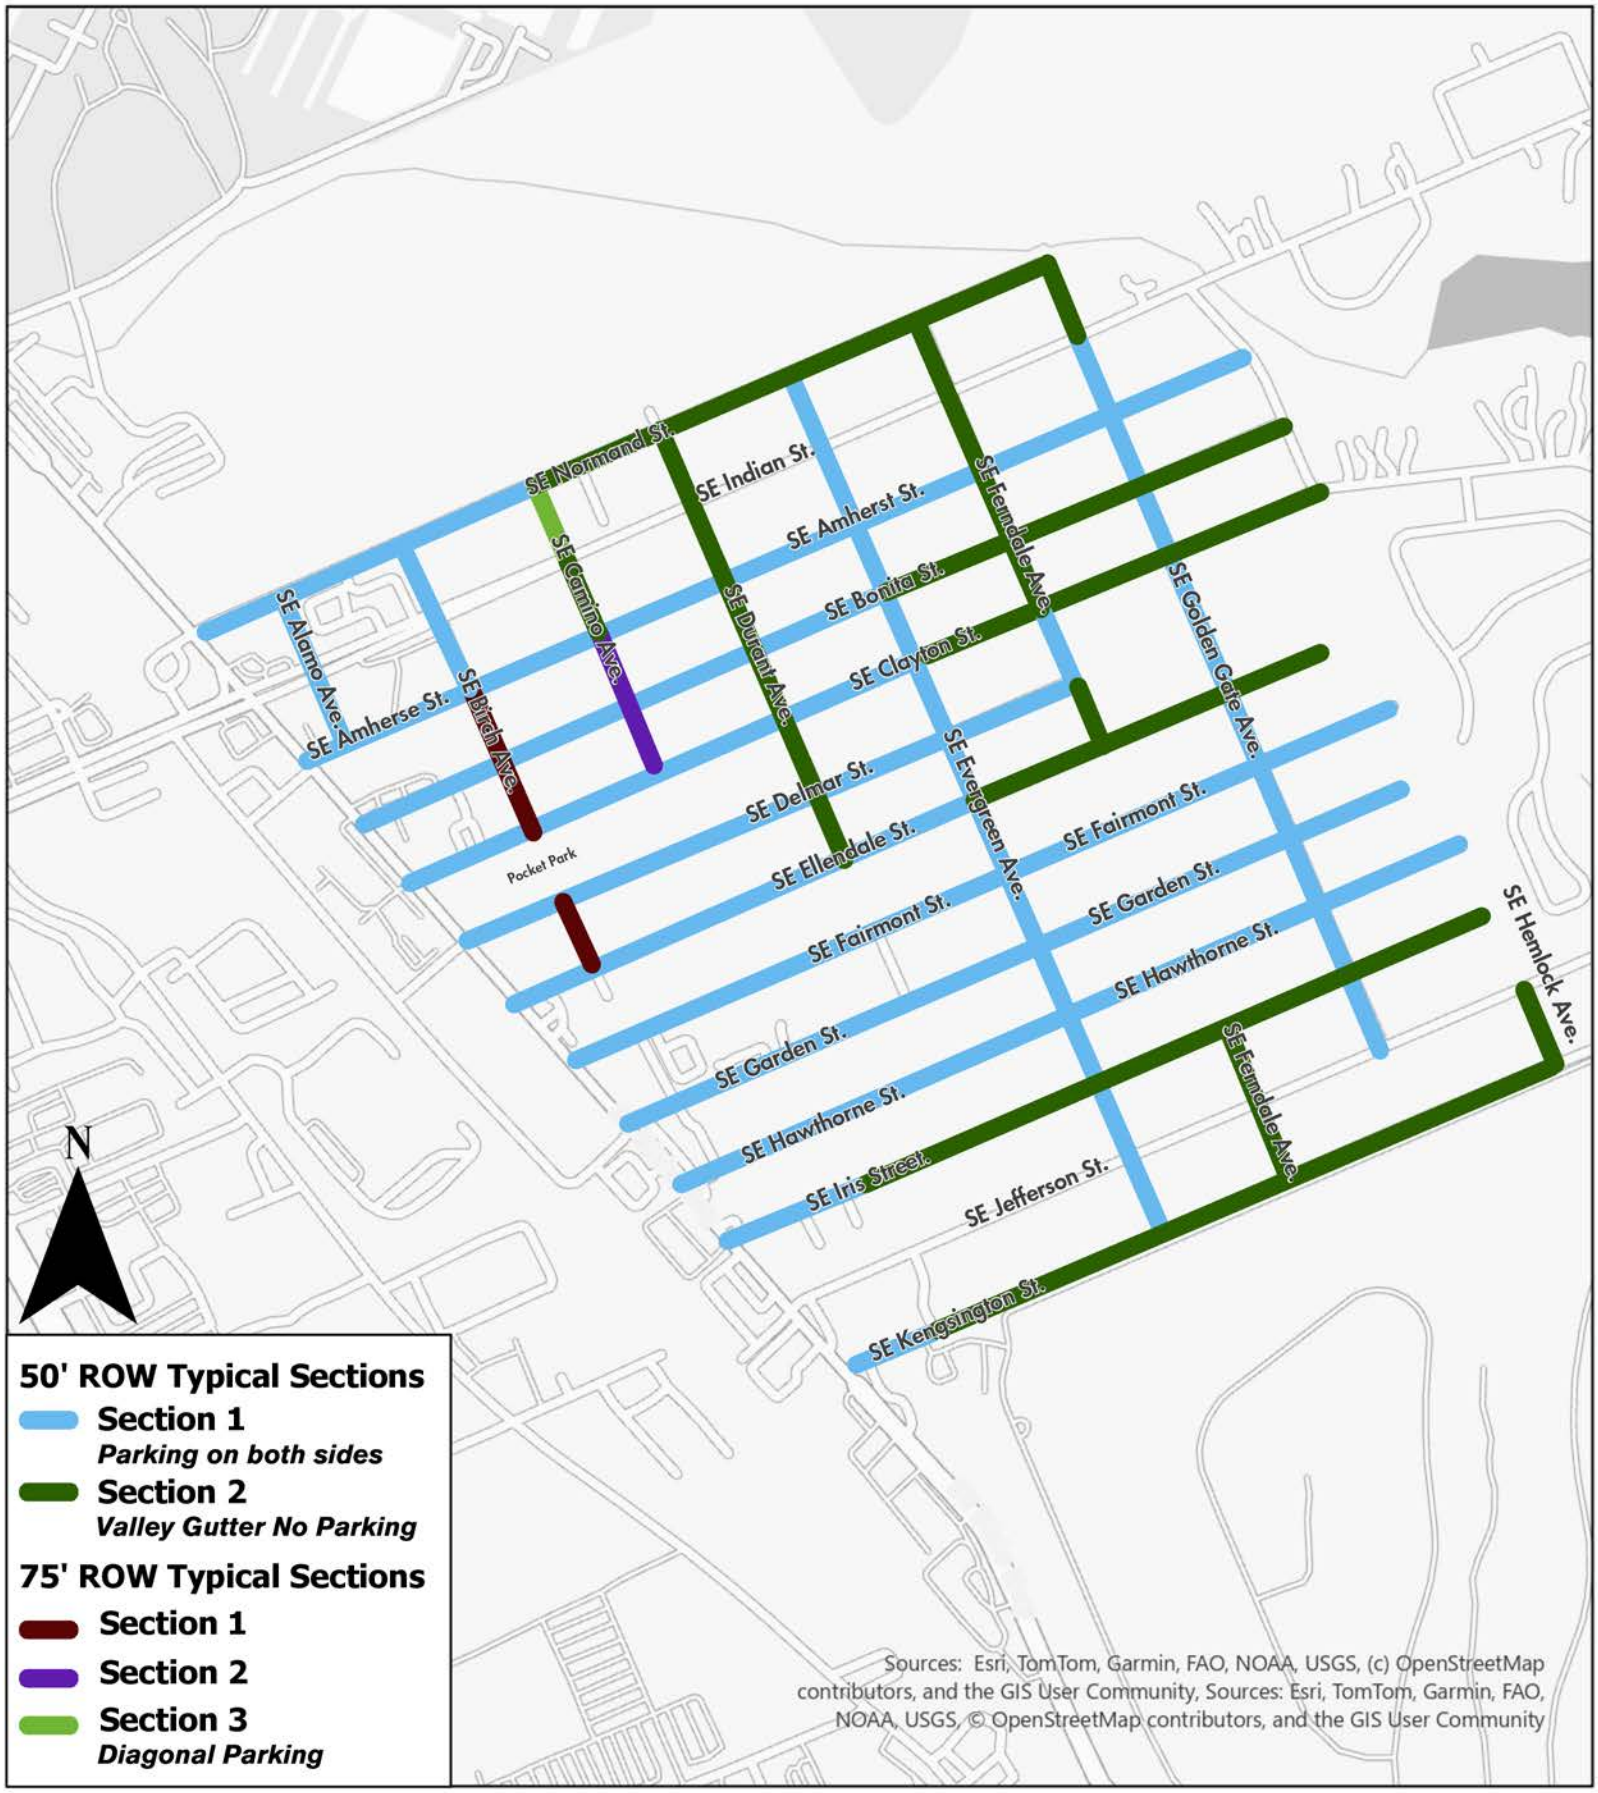

GOLDEN GATE CRA
Martin County, FL

Parking Within Row

Typical Sections

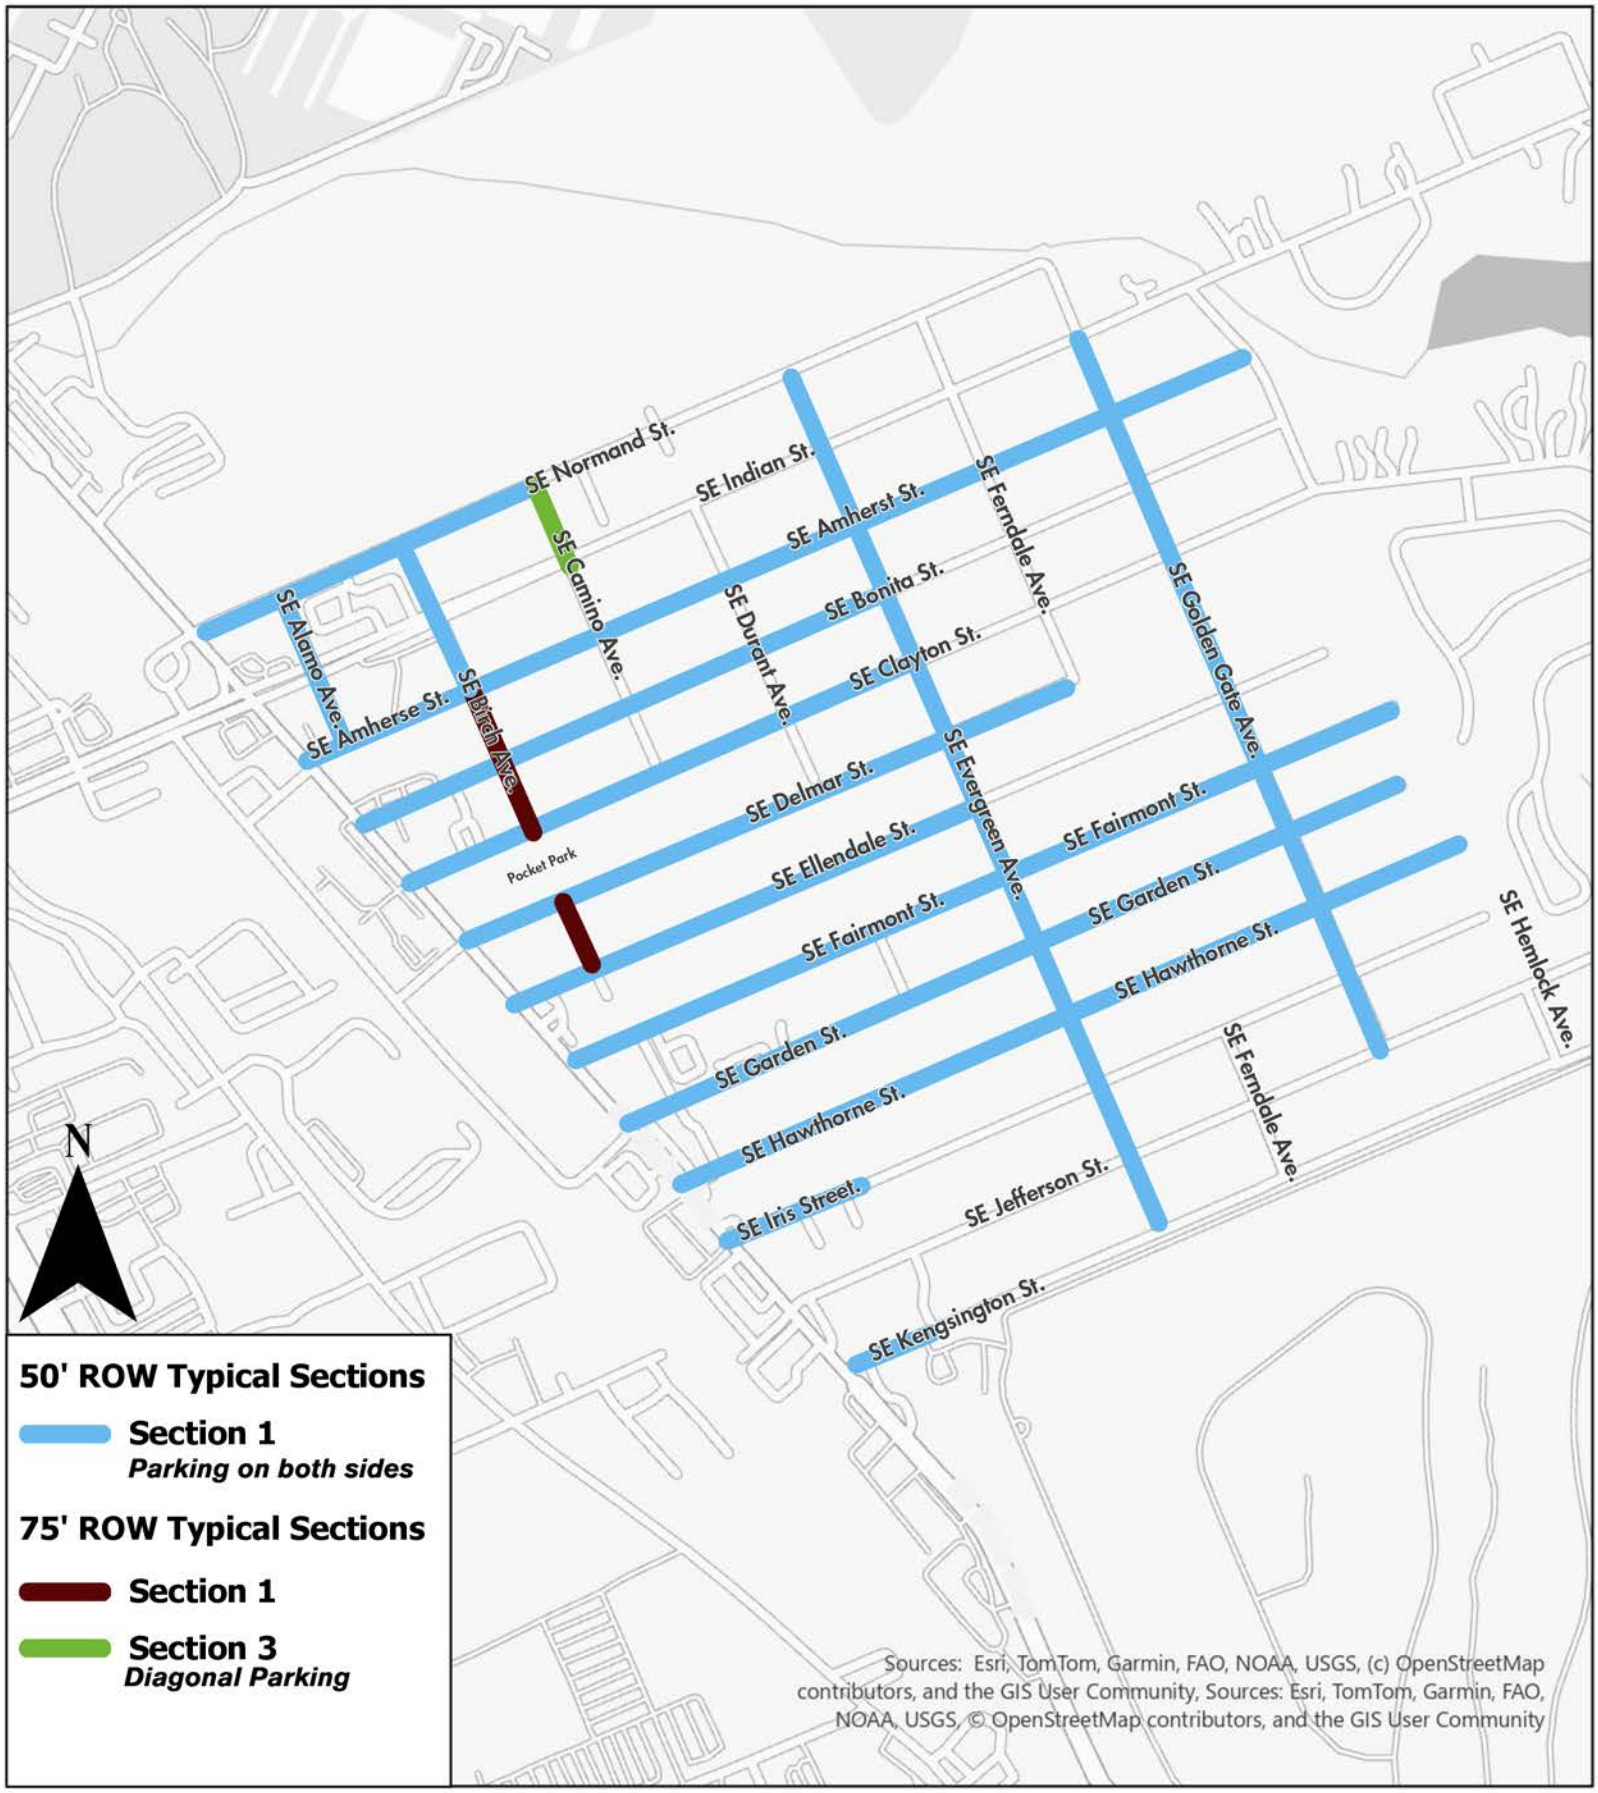

50' ROW

TYPICAL SECTION # 1

(Curb and Gutter, Parking both sides, 10' Travel Lanes)

50' ROW

Street Name	From	To	Street Name	From	To
SE Normand St	SE Dixie Hwy	SE Camino Ave	**SE Delmar St**	SE Dixie Hwy	SE Ferndale Ave
SE Amherst St	SE Dixie Hwy	SE Saint Lucie Blvd	**SE Ellendale St**	SE Dixie Hwy	SE Evergreen Ave
SE Bonita St	SE Dixie Hwy	SE Evergreen Ave	**SE Fairmont St**	Beginning of the street	End of the street
SE Clayton Ave	SE Dixie Hwy	SE Evergreen Ave	**SE Garden St**	Beginning of the street	End of the street

50' ROW

TYPICAL SECTION # 1

(Curb and Gutter, Parking both sides, 10' Travel Lanes)

50' ROW

Street Name	From	To	Street Name	From	To
SE Hawthorne St	SE Dixie Hwy	End of the street	**SE Evergreen Ave**	SE Kensington St	SE Normand St
SE Iris St	SE Dixie Hwy	SE Camino Ave	**SE Ferndale Ave**	SE Delmar St	SE Clayton St
SE Kensington St	SE Dixie Hwy	End of Industrial Area	**SE Golden Gate Ave**	SE Jefferson St	SE Indian St
SE Alamo Ave	SE Amherst St	SE Normand St			

50' ROW

TYPICAL SECTION # 2

(Valley Gutters, 10' Travel Lanes, Sidewalks on Both Sides, and Parkways)

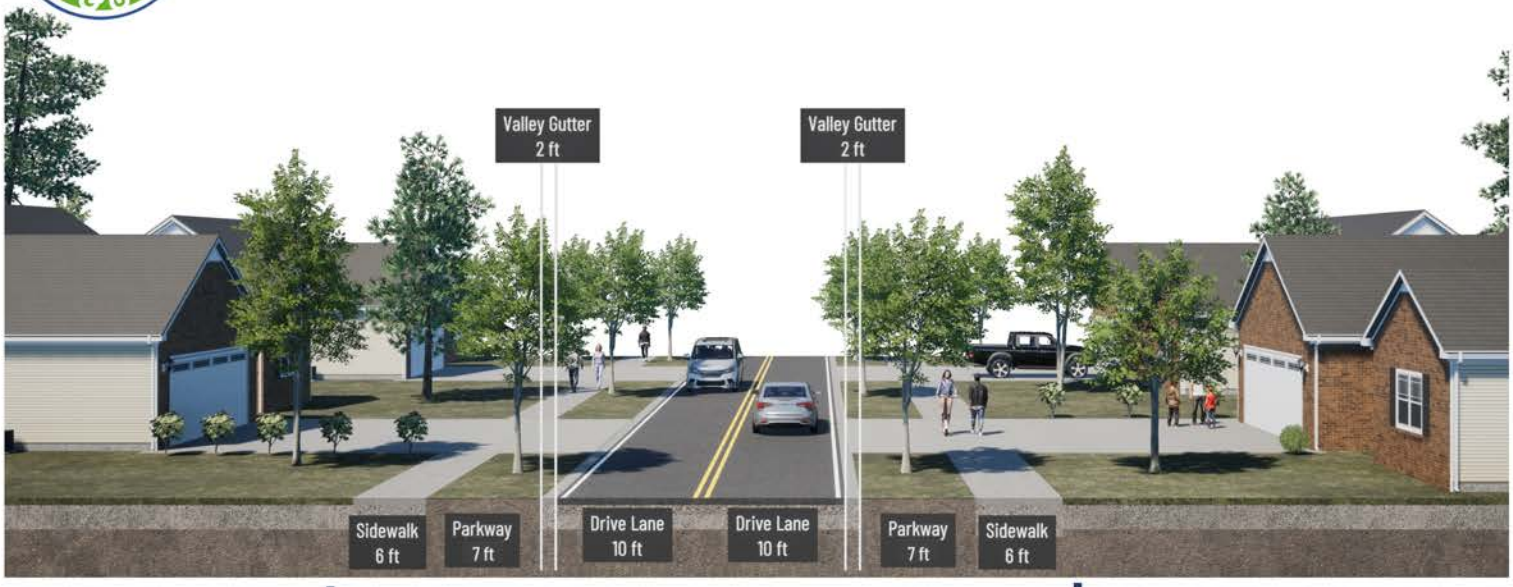

50' ROW

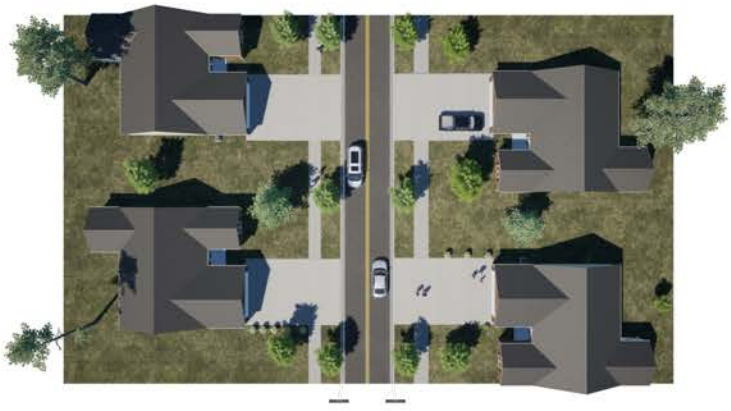

Street Name	From	To	Street Name	From	To
SE Normand St	SE Camino Ave	SE Golden Gate Ave	**SE Birch Ave**	SE Amherst St	SE Indian St
SE Bonita St	SE Evergreen Ave	SE St. Lucie Boulevard	**SE Durant Ave**	SE Ellendale St	SE Normand St
SE Clayton Ave	SE Evergreen Ave	SE St. Lucie Boulevard	**SE Ferndale St**	SE Clayton St	SE Normand St
SE Ellendale St	SE Evergreen Ave	End of the Street	**SE Golden Ave**	SE Indian St	SE Normand St
SE Iris St	SE Camino Ave	End of the Street	**SE Hemlock St**	SE Kensington St	SE Jefferson St
			SE Kensington St	End of Industrial Area	SE Hemlock Ave

50' ROW

TYPICAL SECTION # 2B

(Valley Gutters, 10' Travel Lanes, Sidewalks on Both Sides, and Parkways)

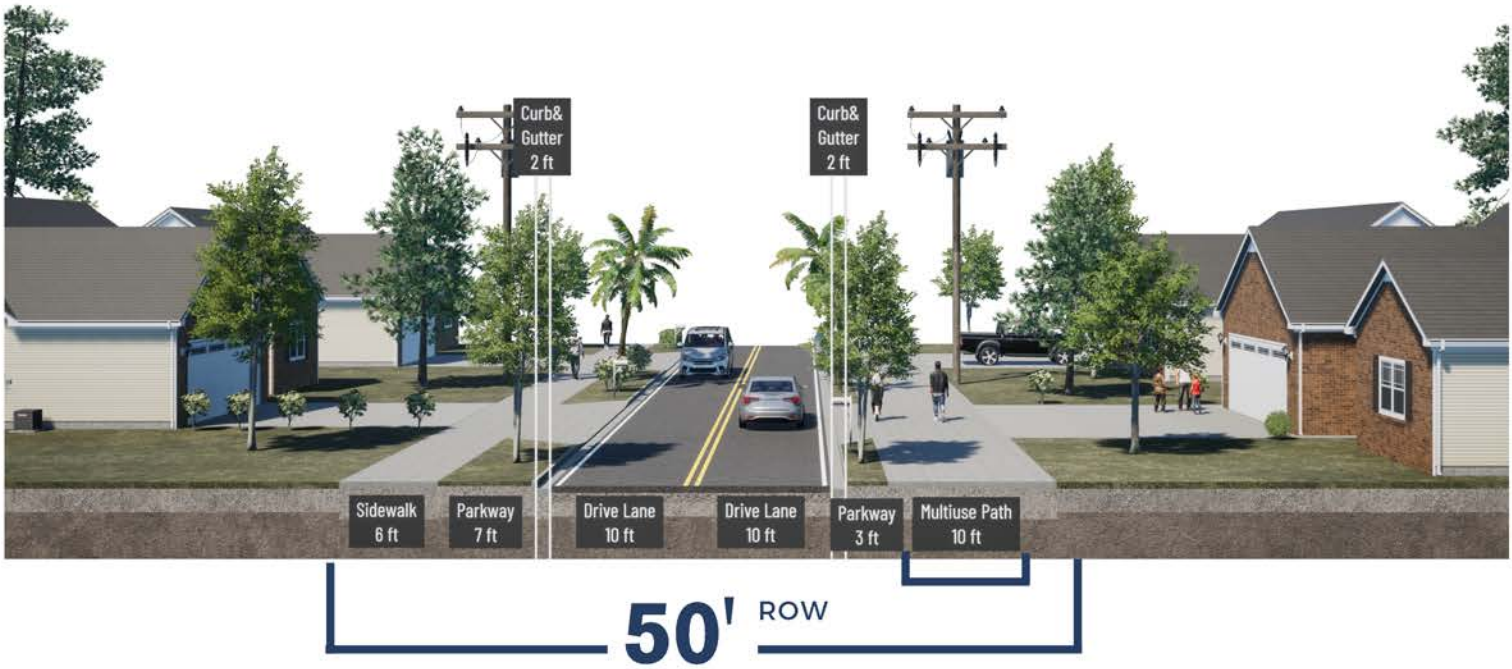

Street Name	From	To
SE Camino Ave	SE Amherst St	SE Indian St

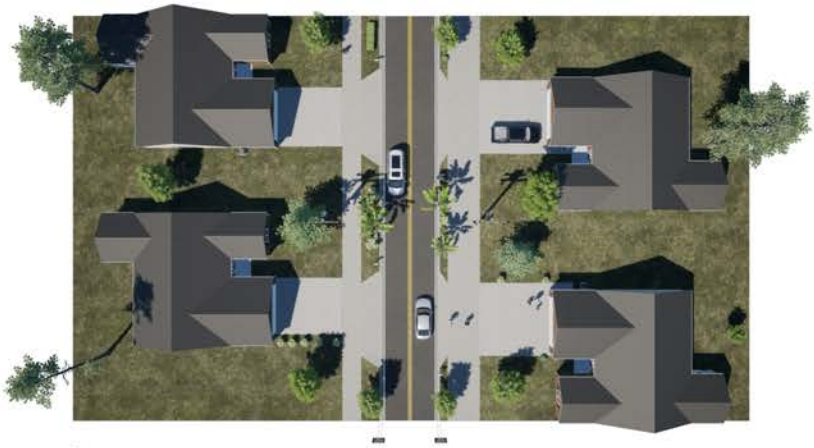

75' ROW

TYPICAL SECTION #1

(Curb and Gutter, Parking on both Side, Valley Gutter, Combined Sidewalk, and 10' Travel Lanes)

75' ROW

90% PARKING

Street Name	From	To
SE Birch Ave	SE Clayton St	SE Amherst St
SE Birch Ave	SE Ellendale St	SE Delmar St

75' ROW

TYPICAL SECTION #2

(10' Travel Lanes, 10' Multiuse Path, 6' Sidewalk, Parkways, Curb & Gutter)

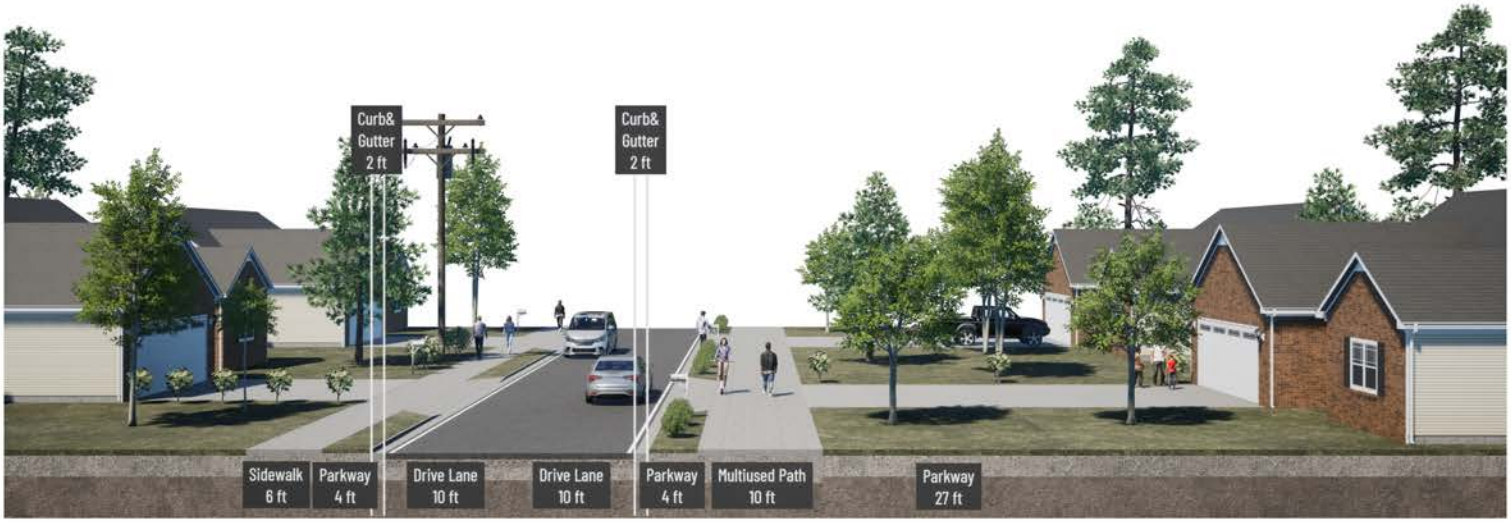

75' ROW

Street Name	From	To
SE Camino Ave	SE Clayton St	SE Amherst St

75' ROW

TYPICAL SECTION #3

(10' Travel Lanes, One-Sided On-Street Angled Parking, Sidewalks Both Sides, Multiuse Path One Side, Parkway with Street Trees)

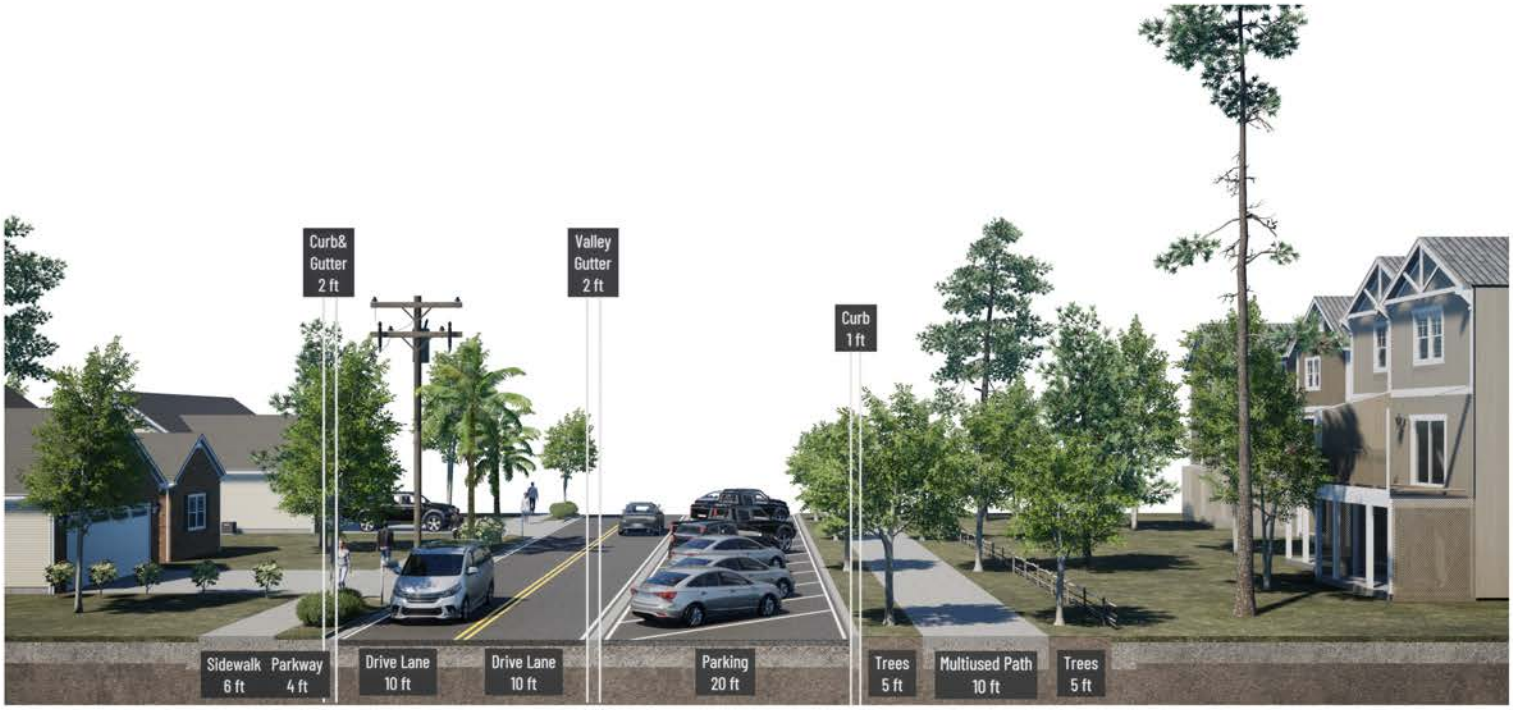

75' ROW

Street Name	From	To
SE Camino Ave	SE Indian St	SE Normand St

GOLDEN GATE CRA
Martin County, FL

80' Right-of-Way
Typical Sections

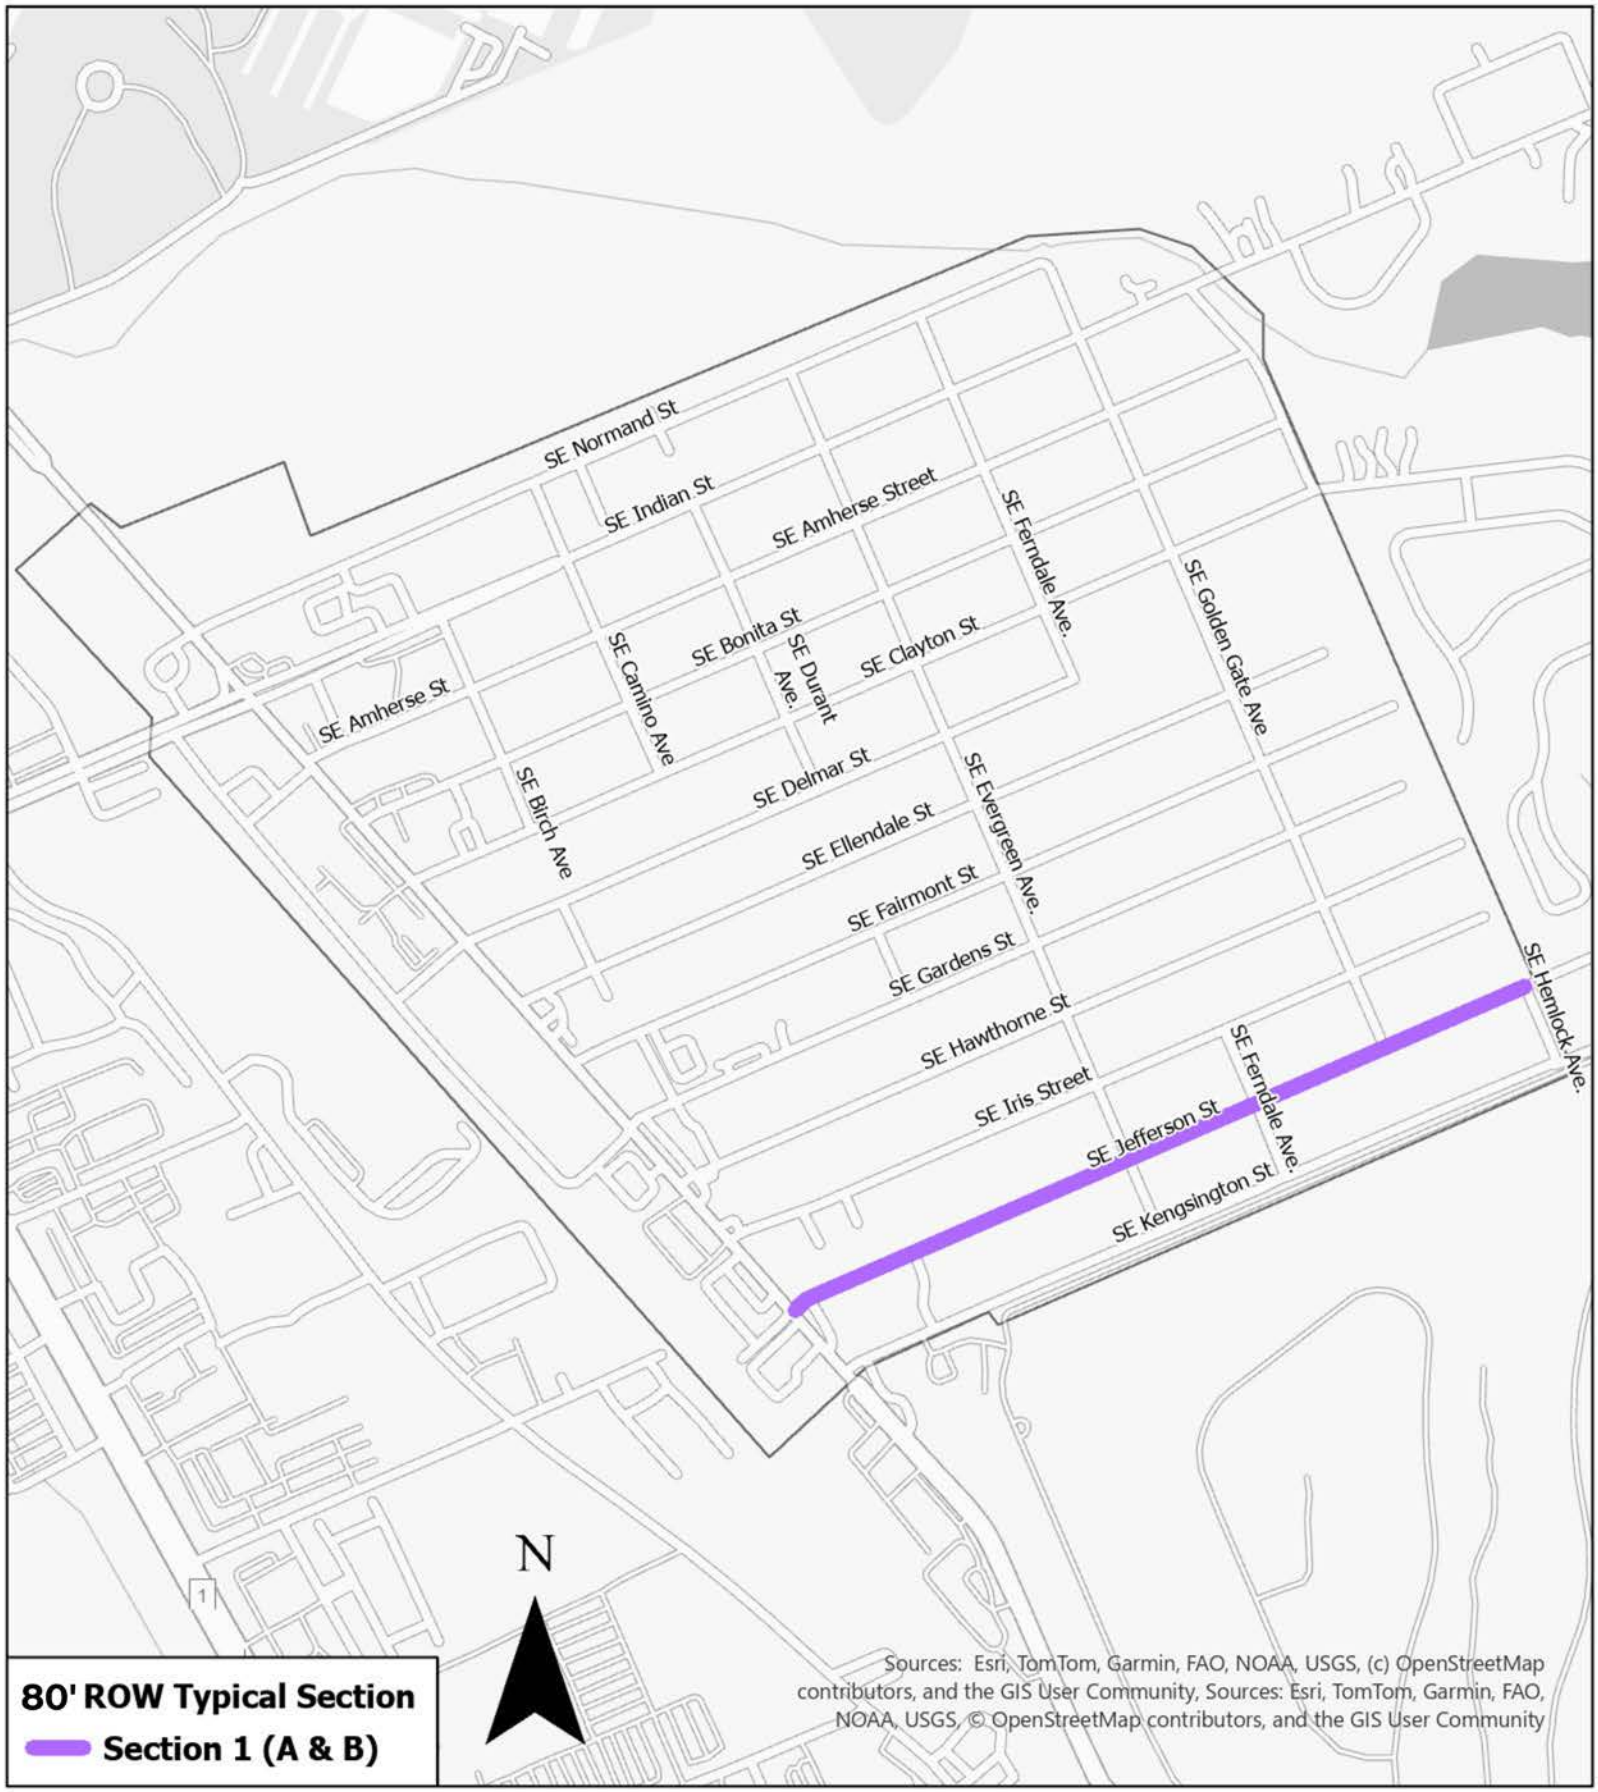

80' ROW

TYPICAL SECTION #1

(11' Travel Lanes, 10' Multiuse Path, 6' Sidewalk, Bioswales with Trees and Lighting, Valley Gutters, No On-Street Parking)

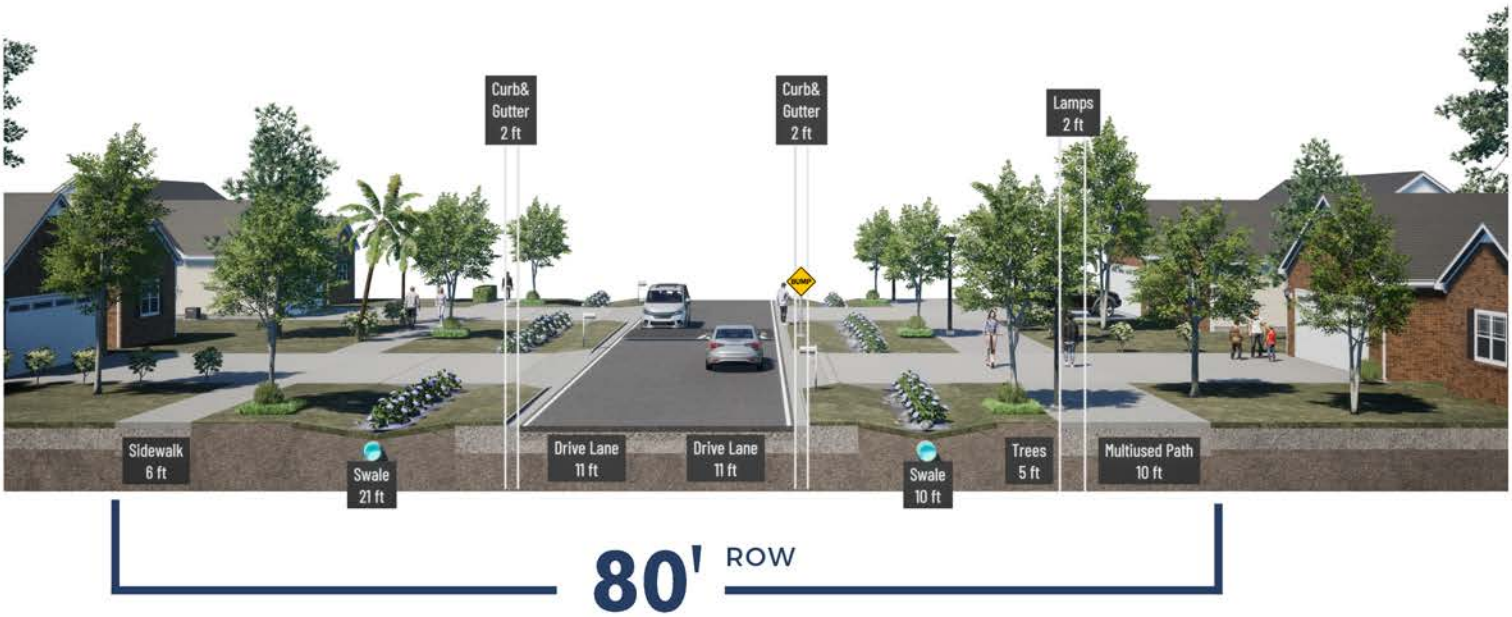

Street Name	From	To
SE Jefferson St	SE Dixie Hwy	SE Hemlock

GOLDEN GATE CRA
Martin County, FL

100' Right-of-Way
Typical Sections

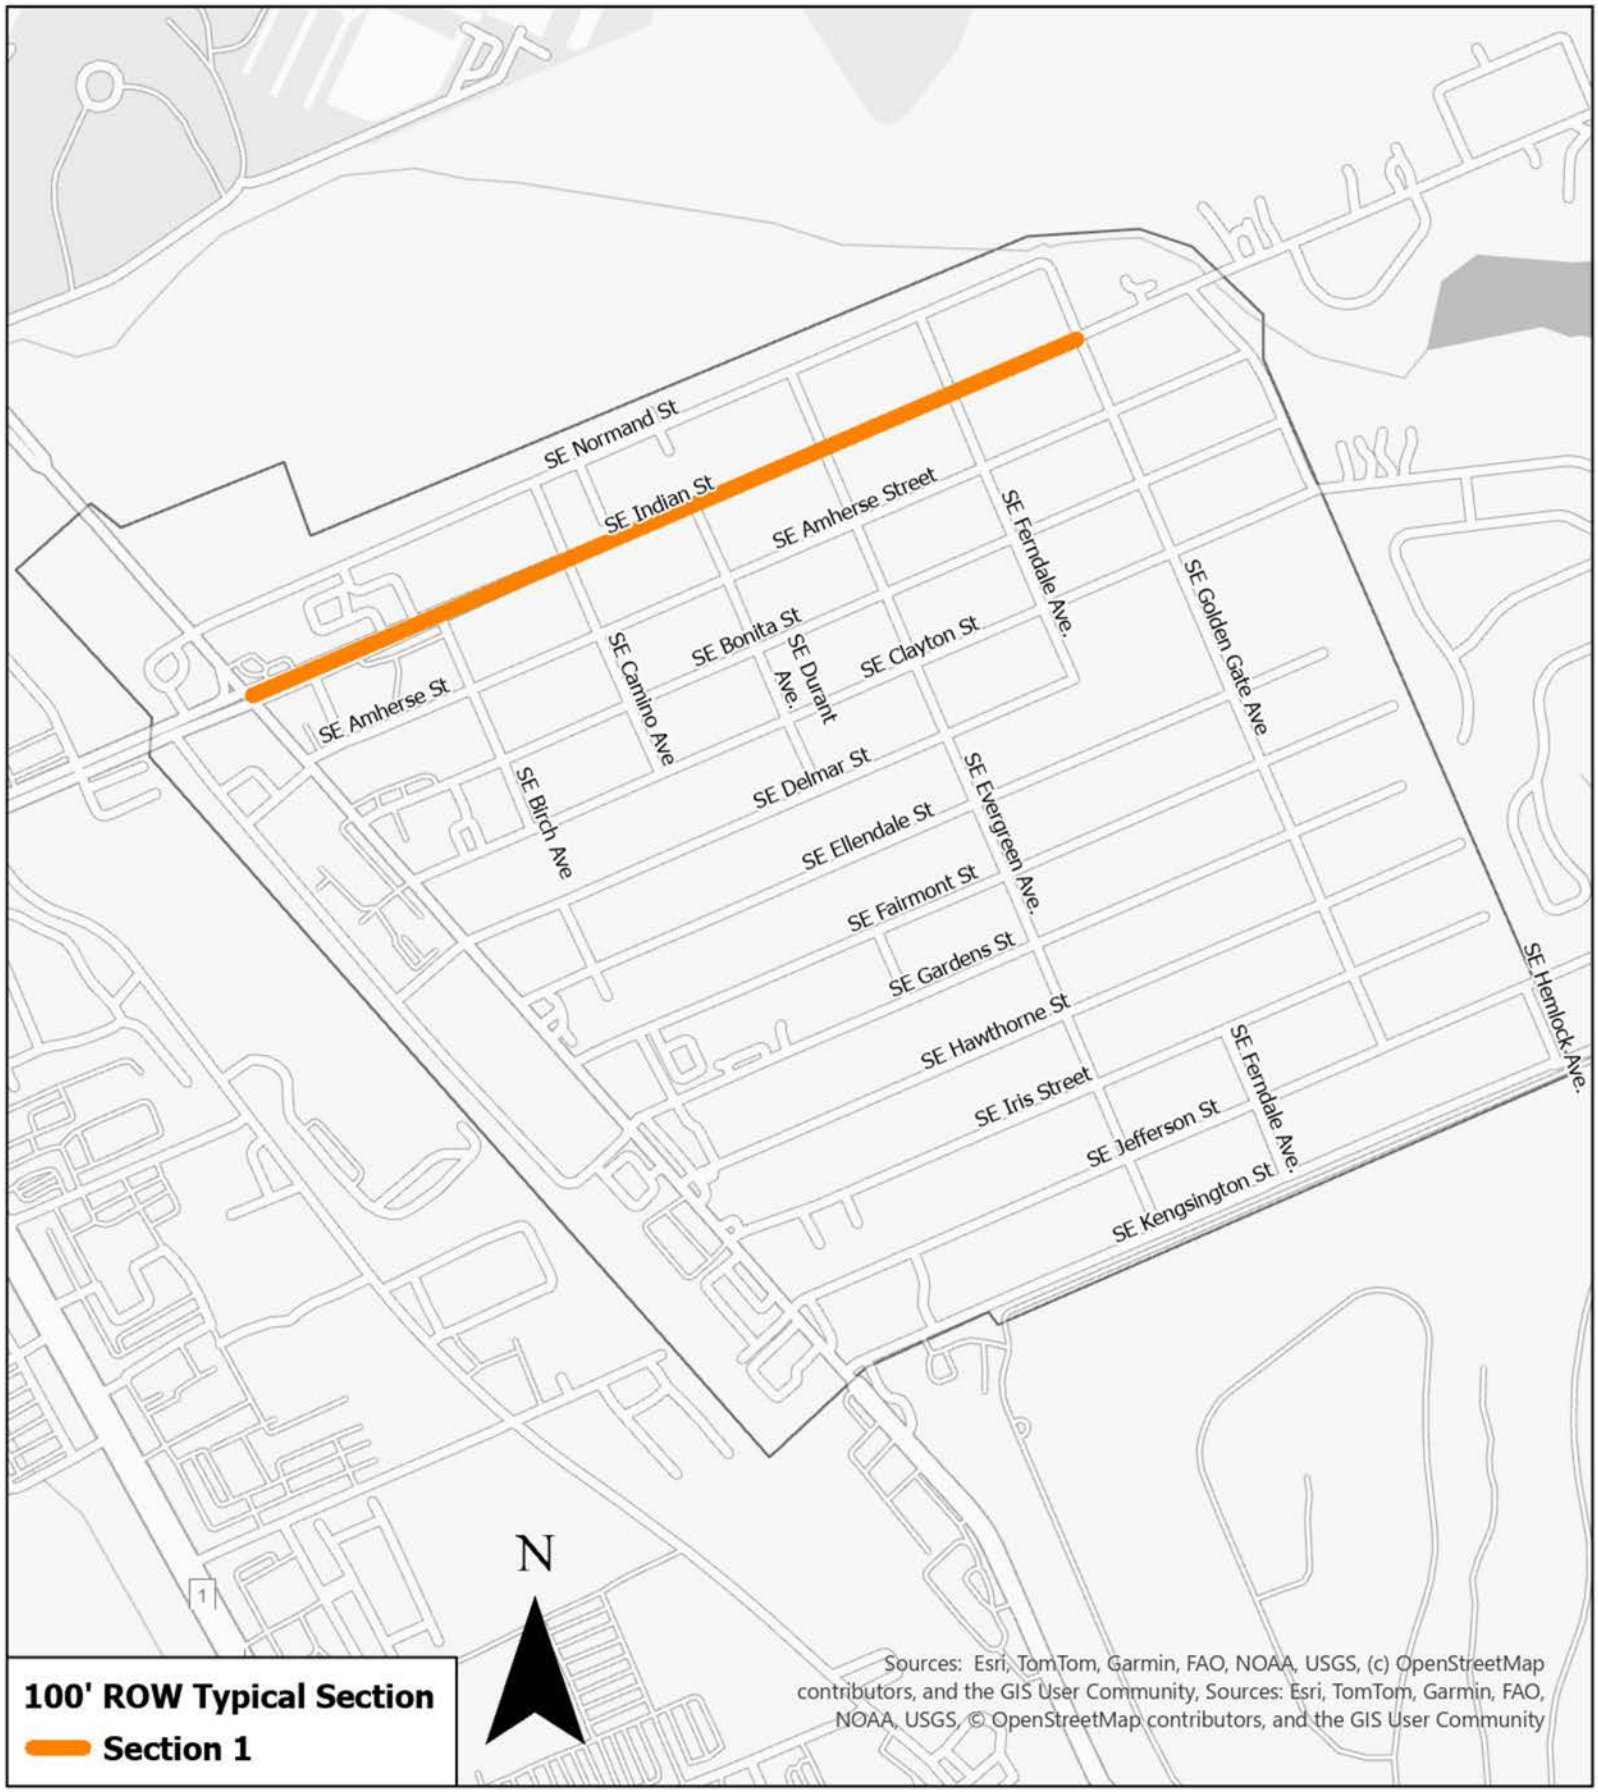

Option A

100' ROW

TYPICAL SECTION #1

(11' Travel Lanes, 12' Multiuse Paths, 21' Parkways, 10' Landscaped Median)

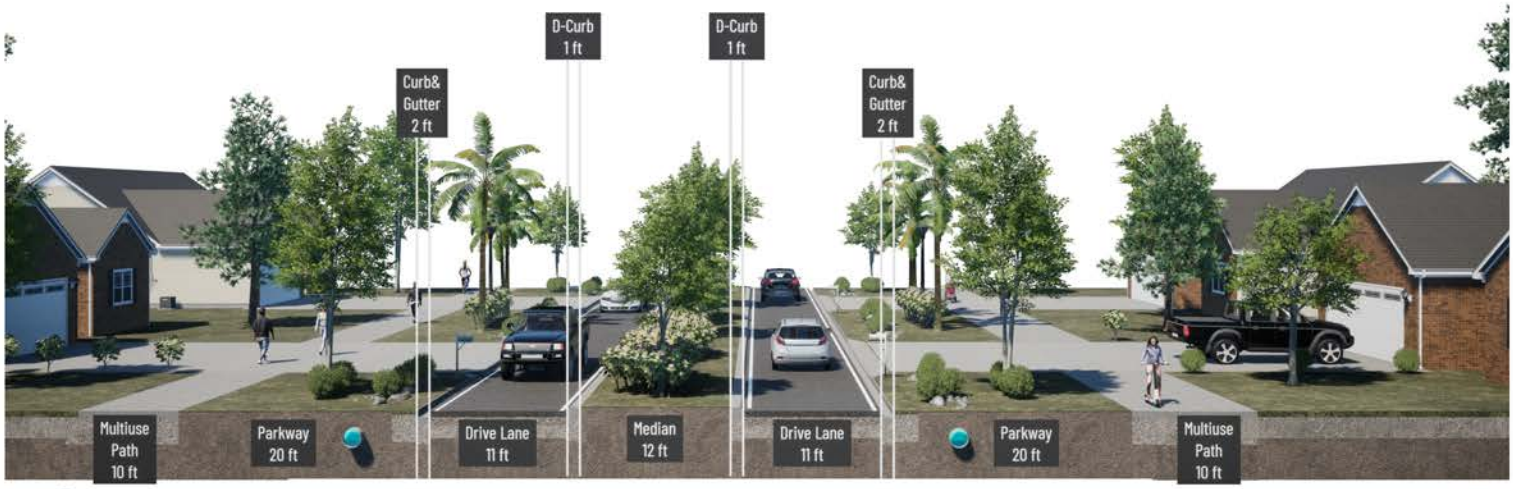

Street Name	From	To
SE Indian St	SE Dixie Hwy	SE Golden Gate Ave

Option B

100' ROW

TYPICAL SECTION #2

(10–11' Travel Lanes, 12' Multiuse Paths, On-Street Parking, Landscaped Median with Curb & Gutter)

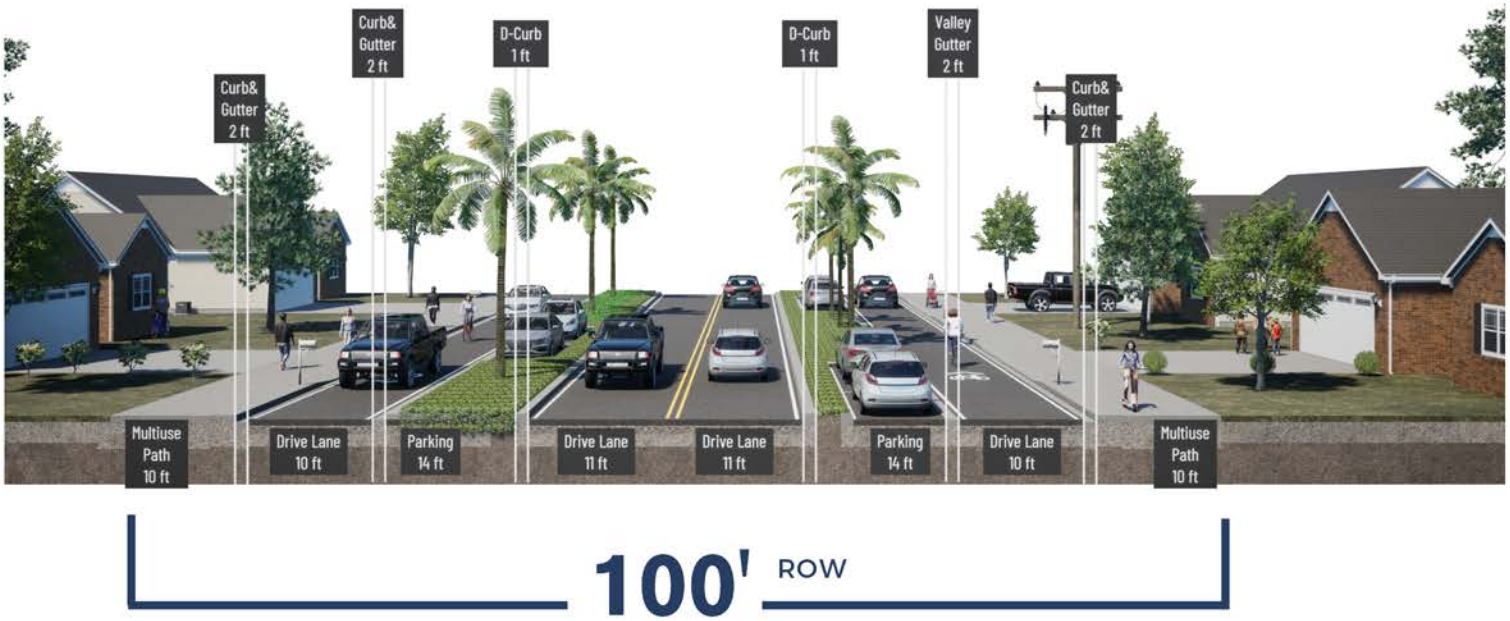

Street Name	From	To
SE Indian St	SE Dixie Hwy	SE Golden Gate Ave

GOLDEN GATE

GOLDEN GATE CRA

Martin County, FL

DDEC

One Team. Infinite Solutions