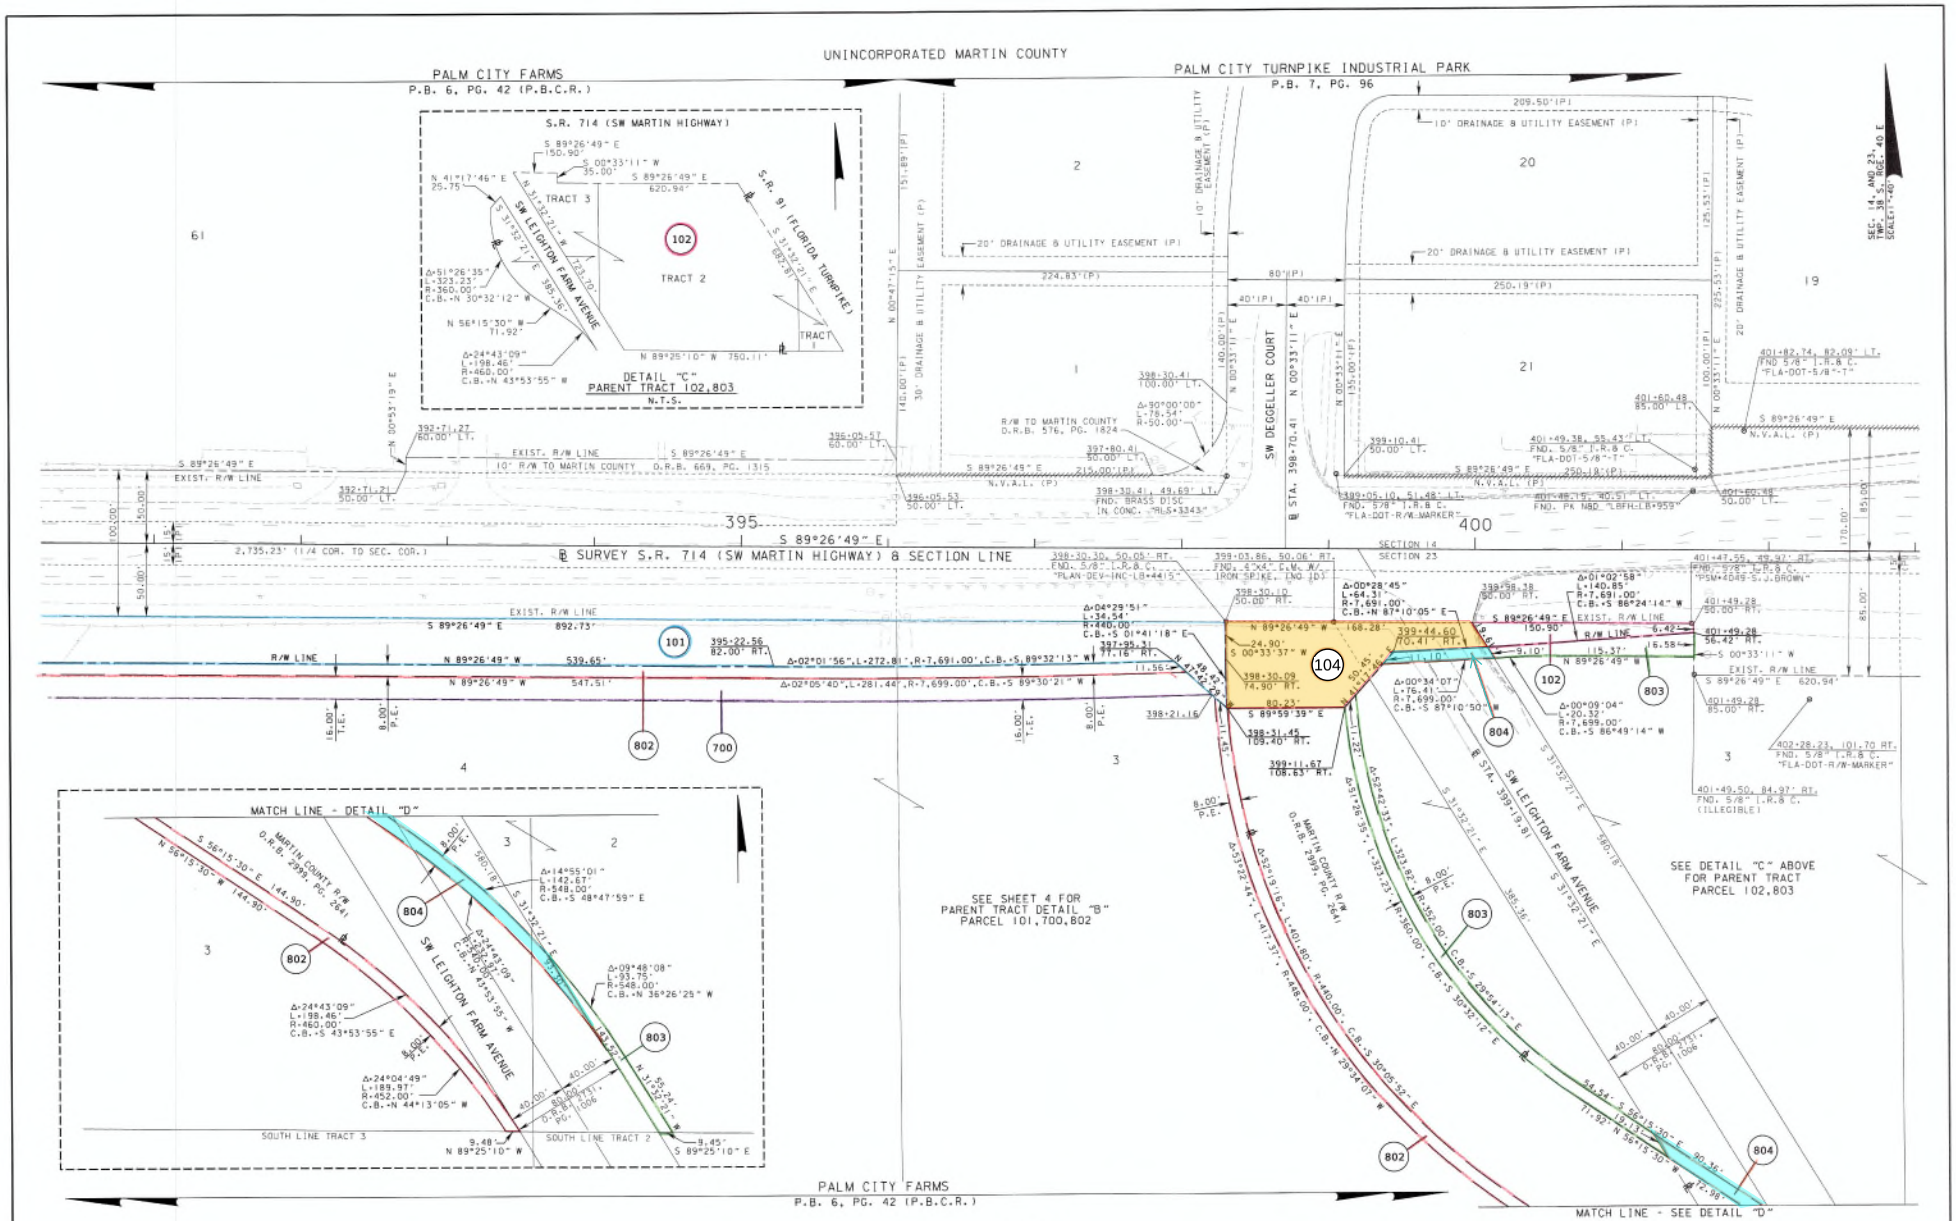

THIS MAP IS NOT A SURVEY

FROM WEST OF SW CITRUS BOULEVARD TO WEST OF SW MARTIN DOWNS BOULEVARD

SEE SHEET 1 FOR LEGEND & GENERAL NOTES.

RIGHT OF WAY MAP	FLORIDA DEPARTMENT OF TRANSPORTATION SURVEYING AND MAPPING	APPROVED BY: DISTRICT SURVEYOR	DATE 5/17/18	REVISION	BY	DATE	REV. PAR. 700	T.BROWN	06-31-18	PRELIM	MIR	03/09/2018	FED. PROJ. N/A	SECTION 89090-2507	MAPS PREPARED BY: KEITH & SCHWARS, P.A. LB #1337	DATA SOURCE: NOT APPLICABLE
							REV. 104; ADD 804	T.BROWN	06-30-18							
							REV. 102; ADD 104	T.BROWN	06-21-18	FINAL	P. RASKIN	03/01/2018	STATE ROAD NO. 714 (SW MARTIN HIGHWAY)	MARTIN COUNTY	F.P. NO. 4368701	SCALE: 1" = 40'
							DEL. LA LEIGHTON AVE.	T.BROWN	06-04-18	CHECKED	B. KRISAK	03/02/2018				SHEET 6 OF 9

T:\MS:\RWMAPPING\R4368701_SR714\RWDETL06.dgn